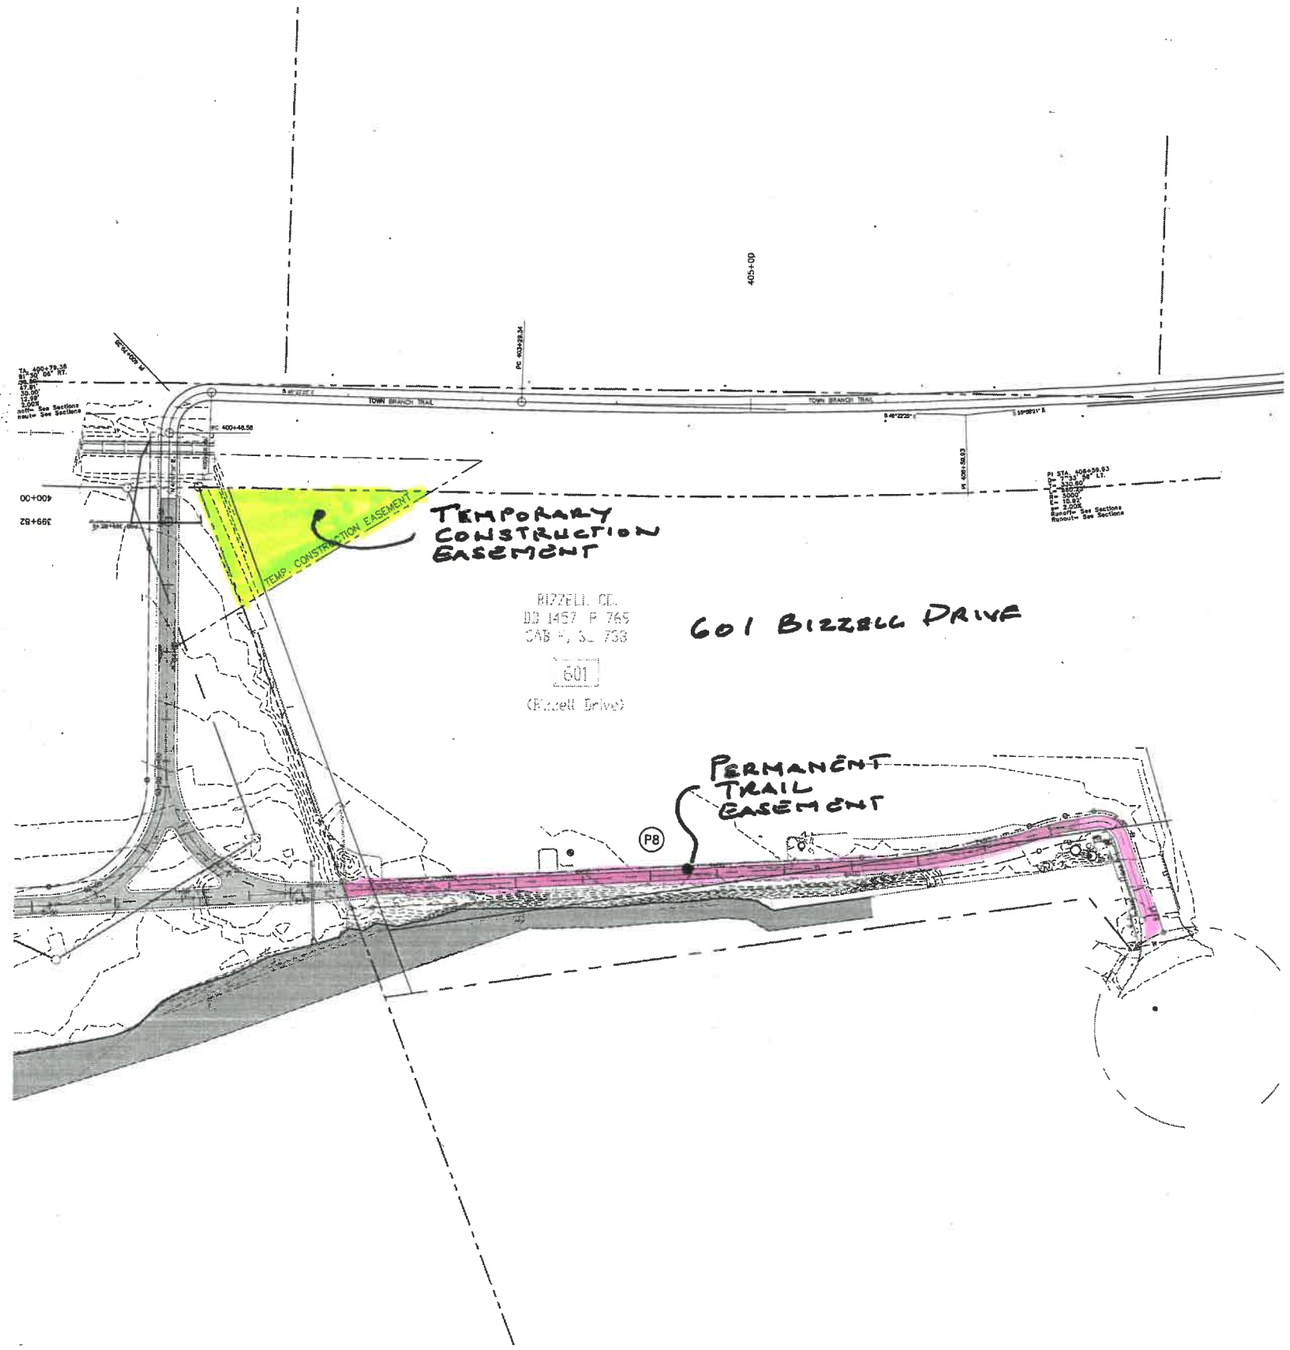

LEGEND

- EX. CHAIN LINK FENCE
- EX. WOOD PLANK FENCE
- EX. GUARDRAIL
- EX. RAILROAD
- EX. GAS LINE
- EX. FIBER OPTIC LINE
- EX. MAJOR CONTOUR
- EX. MINOR CONTOUR
- EX. PROPERTY LINE
- EX. EASEMENT LINE
- PROPOSED PROPERTY EASEMENT
- PROPOSED TRAIL

SCALE IN FEET

0 50 100

cdp

ROW PLANS
ALIGNMENT B: STA. 0+00 TO STA. 8+71

TOWN BRANCH TRAIL - PHASE 3

OWNER / LOCATION:
LFUCG
101 EAST VINE STREET
SUITE 400
LEXINGTON, KENTUCKY 40507

LEXINGTON

PROJECT NO:	12011
SCALE:	1" = 50'
DATE:	MARCH 2018
DRAWN BY:	LWS
CHECKED BY:	BSS
DESIGNED BY:	

REVISION

NO.	DATE	BY

SHEET

R-4

DISCLAIMER: This drawing is intended for the sole use of the Owner on the specifically named project. Information contained on this drawing is the intellectual property of CDP Engineers; therefore, this drawing, in whole or in part, shall not be copied, distributed, reused, or revised in any way without the expressed written consent of CDP Engineers.

XREFs= F:\Projects\12011 - TBT Phase 3\CAD\REFERENCE FILES\12011 XR_Title Block,F:\Projects\12011 - TBT Phase 3\CAD\REFERENCE FILES\XR_Exhibit A (updated addresses),F:\Projects\12011 - TBT Phase 3\CAD\REFERENCE FILES\XR_Layout,F:\Projects\12011 - TBT Phase 3\CAD\REFERENCE FILES\12011 XR Base,F:\Projects\12011 - TBT Phase 3\CAD\BURV
File = F:\Projects\12011 - TBT Phase 3\CAD\CONSTRUCTION DOCUMENTS\ROW\ROW Plans Saved by lsa Save date = 6/7/2018 5:34 PM Plot Style = —
PLOT DATE: 6/7/2018 5:38 PM BY: LISA