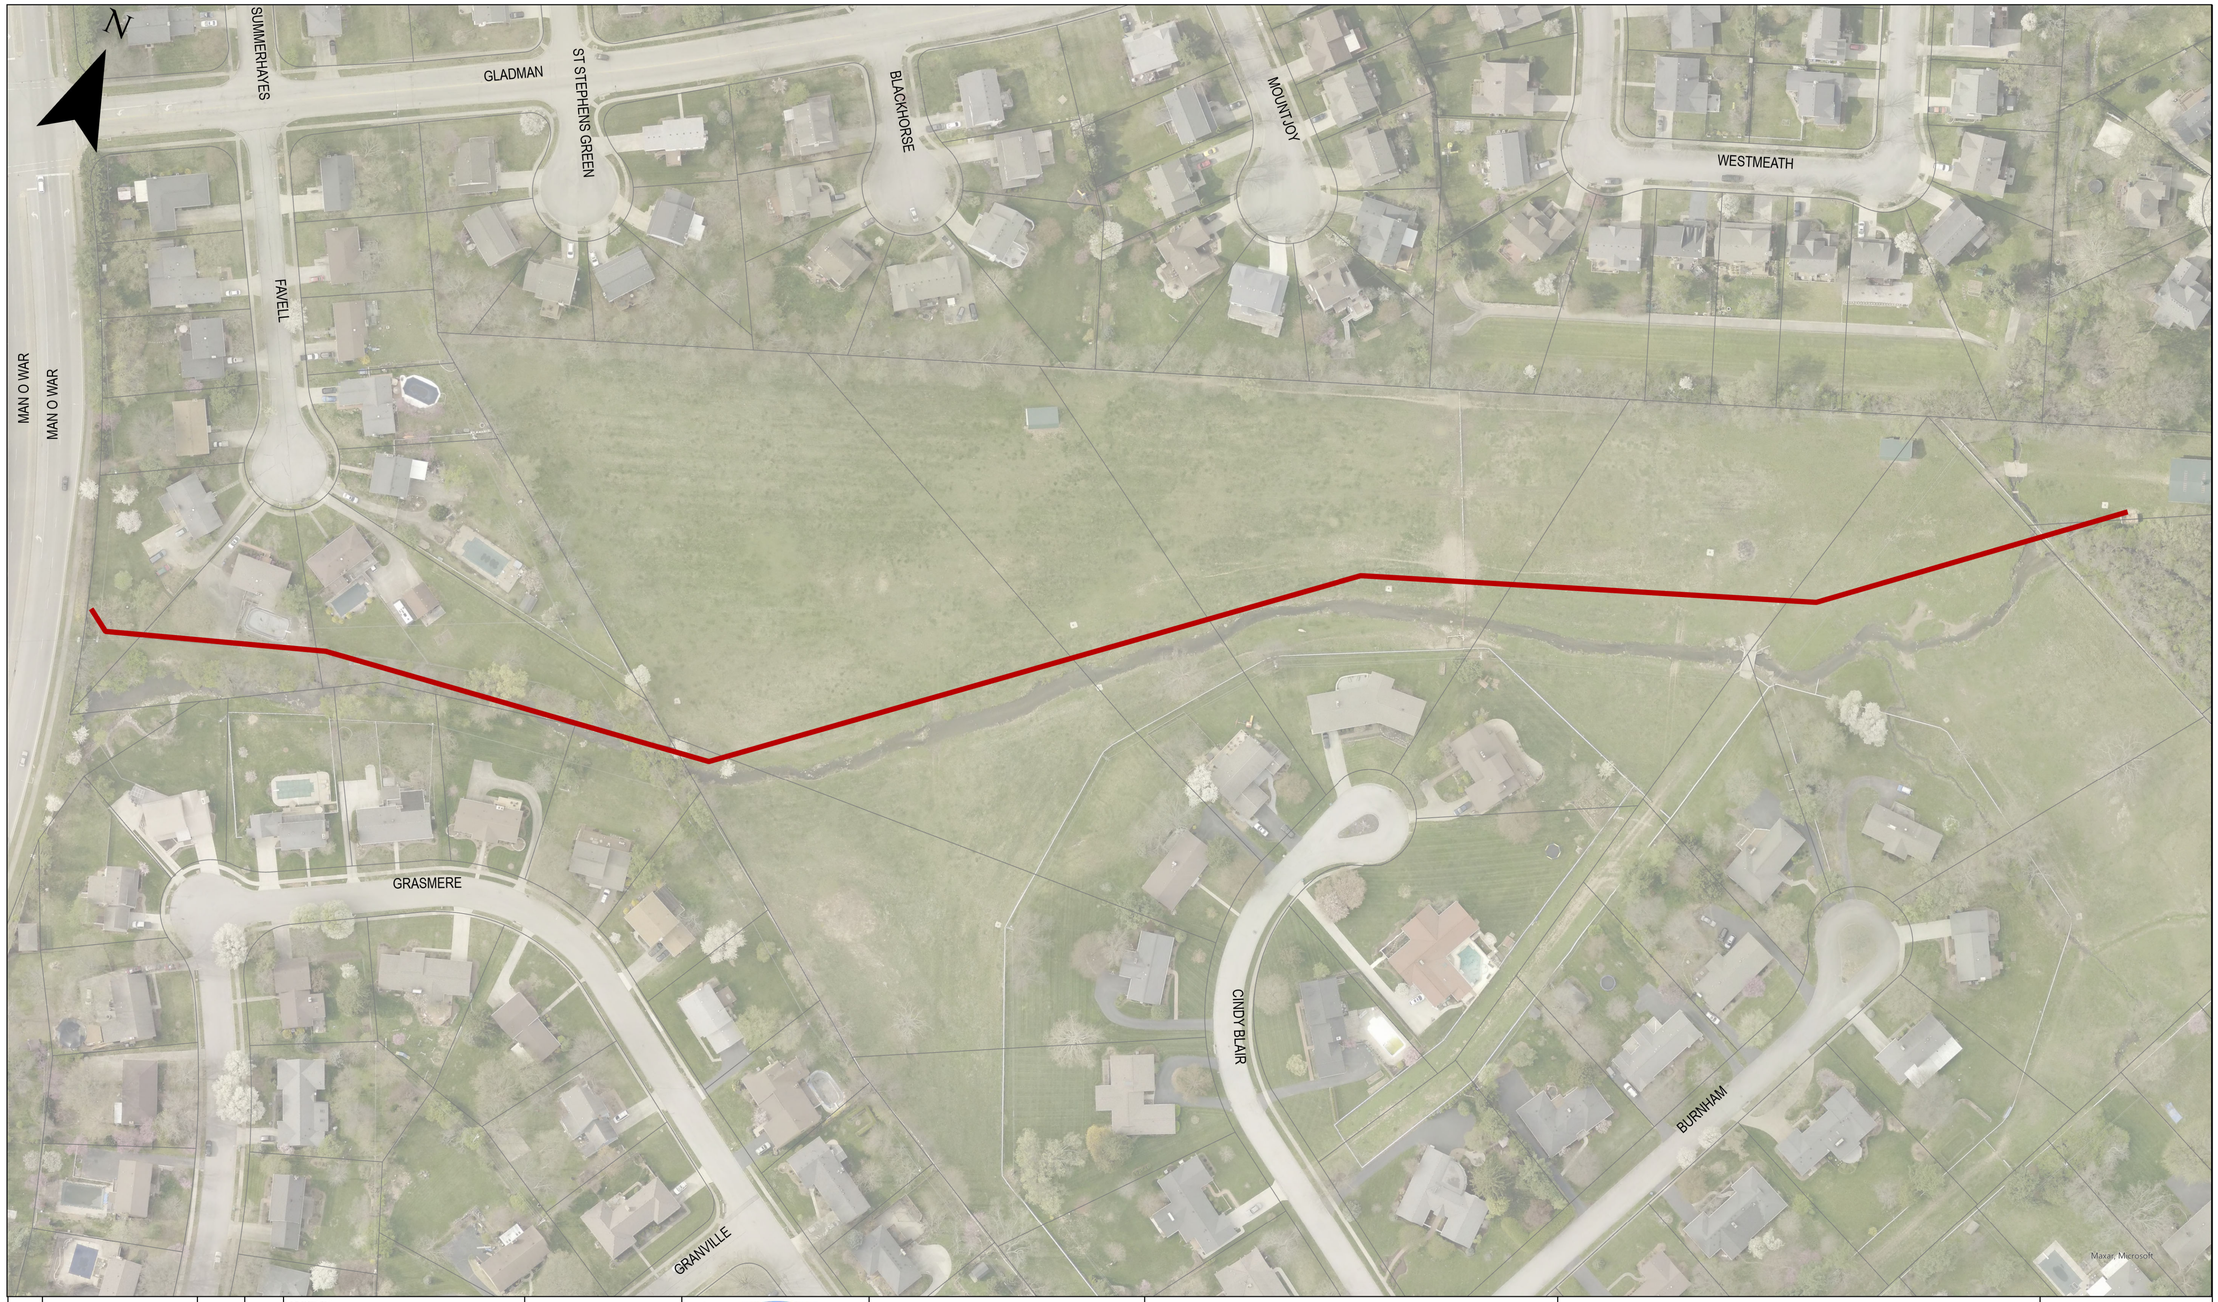

Path: C:\proj\tmp\wr\wolf_run\wolf_run.aprx

REV	ISSUED FOR	DATE	BY

PROJECT ENGINEER:	KURT ZEHNDER
DESIGNED BY:	KURT ZEHNDER
DRAWN BY:	EVAN FIELDS
CHECKED BY:	BOB PETERSON

IF THIS BAR DOES NOT MEASURE 1" THEN DRAWING IS NOT TO FULL SCALE (0, 1/2", 1")

LEGEND

Blenheim Alignment

Parcels

SCALE: 1"= 75'

Hazen

HAZEN AND SAWYER
230 LEXINGTON GREEN CIRCLE
LEXINGTON, KY 40503

BLENHEIM TRUNK

AREA MAP

LFUCG
DIVISION OF WATER QUALITY

DATE:	02/12/2024
HAZEN NO.:	50005-353
CONTRACT NO.:	X
DRAWING NUMBER:	BLENHEIM TRUNK