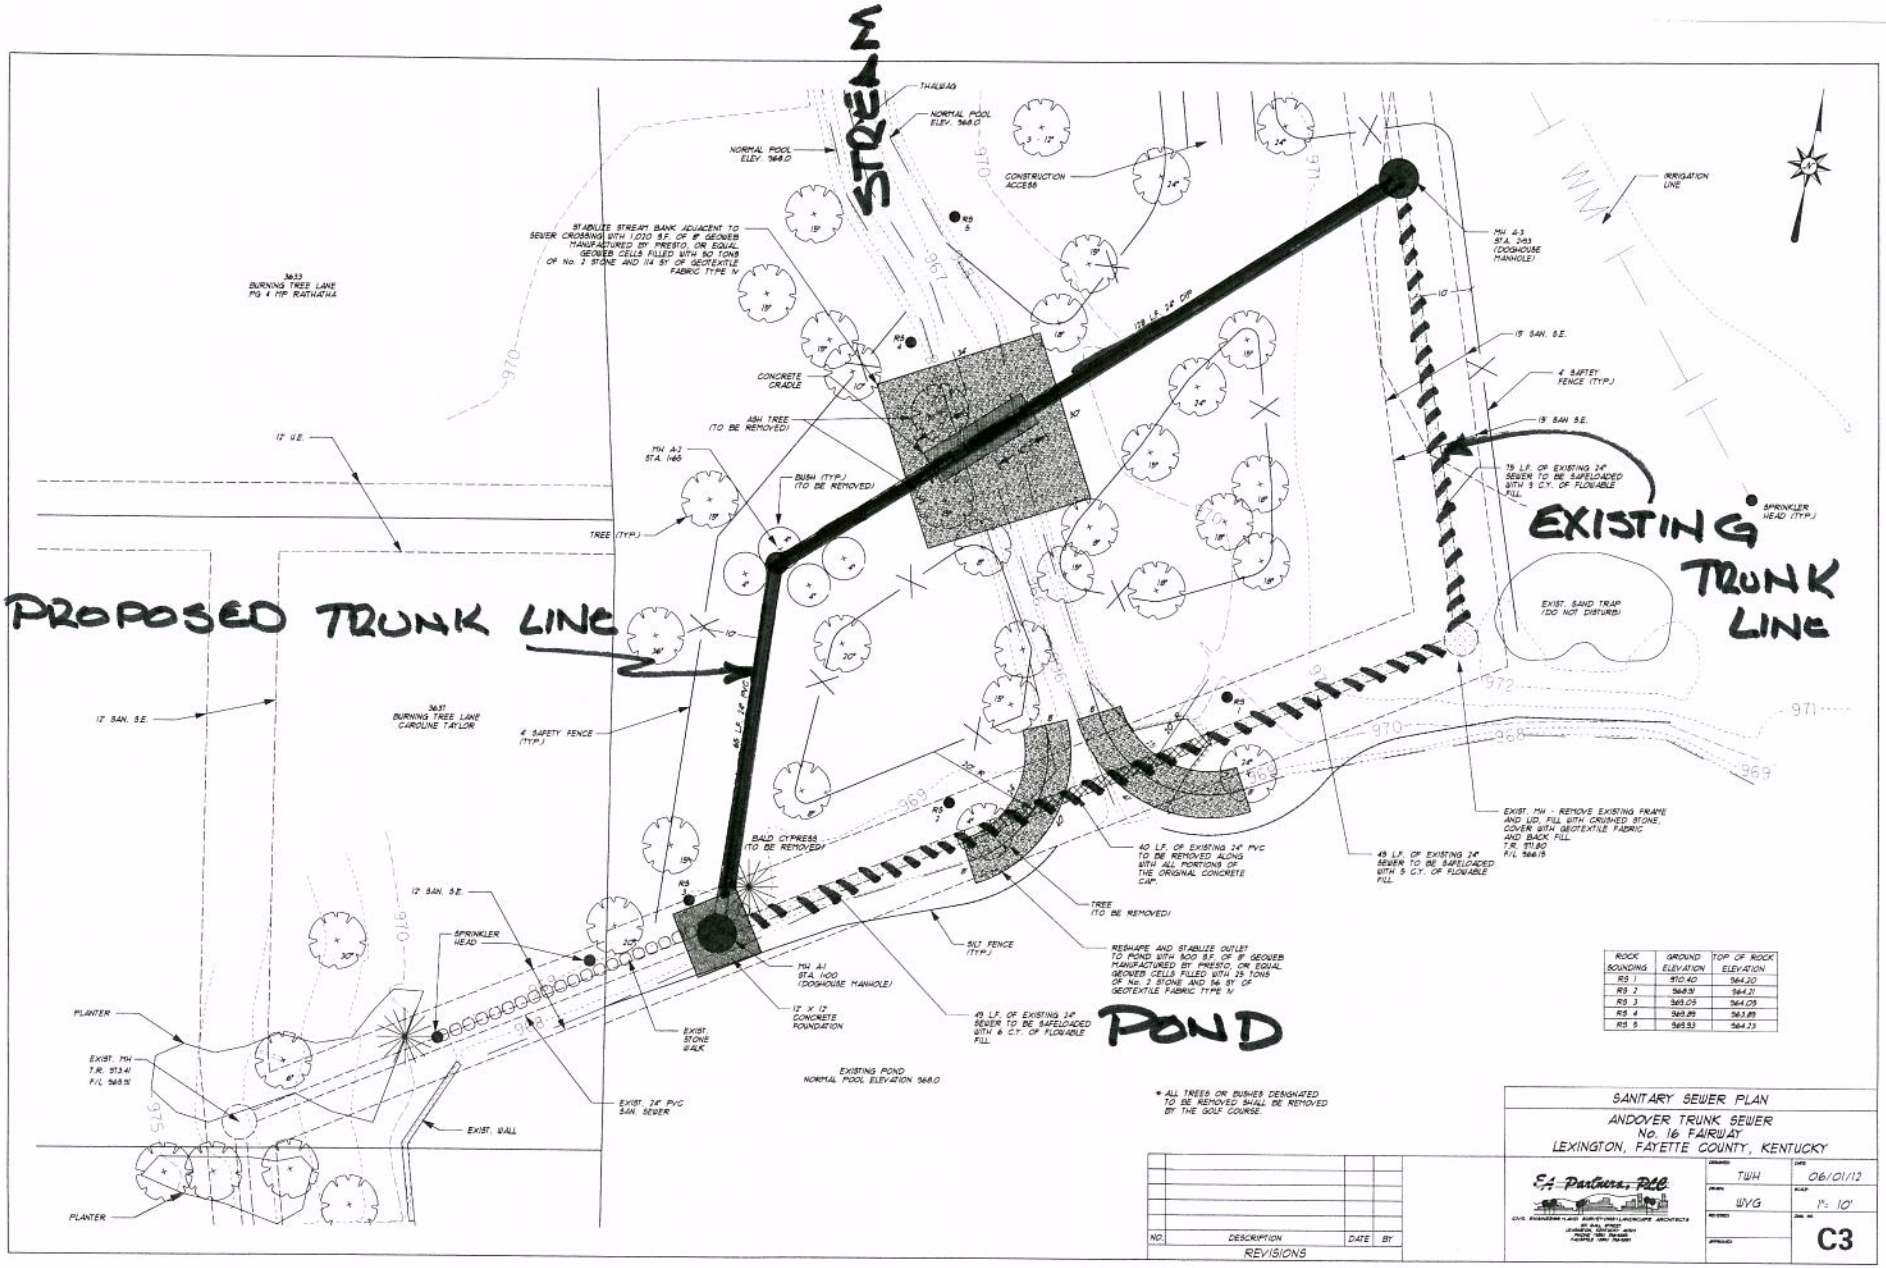

ROCK SOUNDING	GROUND ELEVATION	TOP OF ROCK ELEVATION
RS 1	970.40	964.20
RS 2	968.51	964.21
RS 3	969.05	964.05
RS 4	969.89	963.89
RS 5	969.93	964.23

NO.	DESCRIPTION	DATE	BY
	REVISIONS		

SANITARY SEWER PLAN

ANDOVER TRUNK SEWER
No. 16 FAIRWAY
LEXINGTON, FAYETTE COUNTY, KENTUCKY

EA Partners, PLLC
CIVIL ENGINEERS • LAND SURVEYORS • LANDSCAPE ARCHITECTS

DRAWN: TWH	DATE: 06/01/12
DRAWN: WVG	SCALE: 1" = 10'
REVISED:	DWG. NO. C3
APPROVED:	