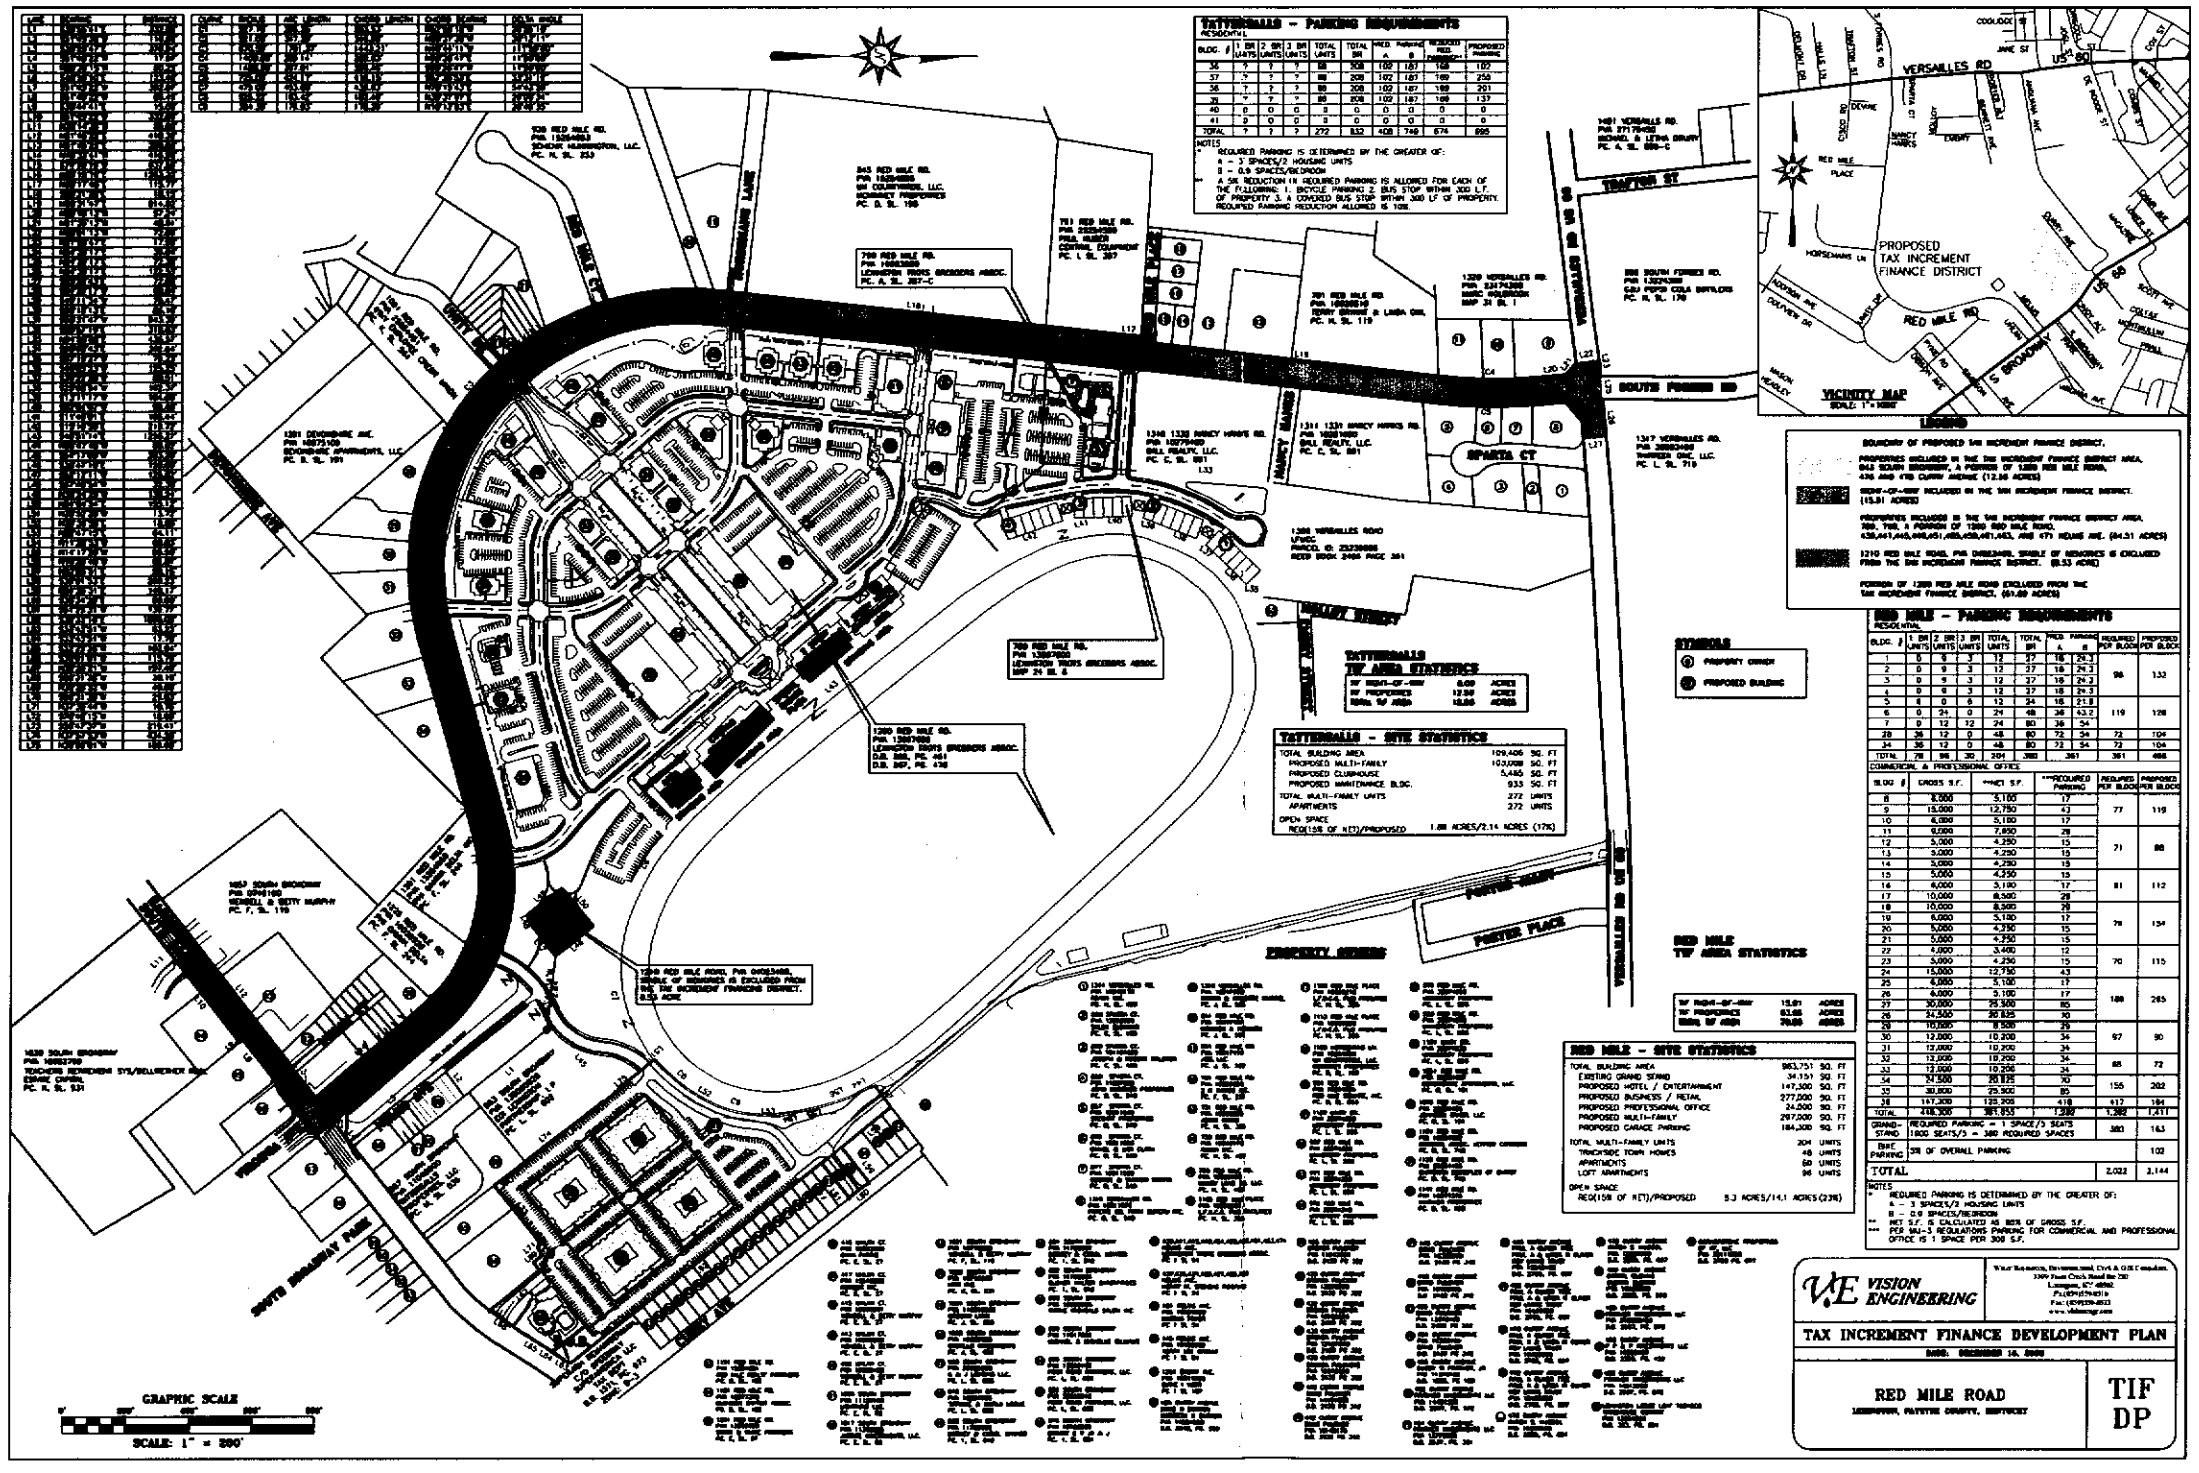
TATTERSALLS - PARKING REQUIREMENTS
TATTERSALLS TIF AREA STATISTICS
TATTERSALLS - SITE STATISTICS
RED MILE TIF AREA STATISTICS
RED MILE - SITE STATISTICS
RED MILE - PARKING REQUIREMENTS
SYMBOLS
PROPERTY OWNER
PROPOSED BUILDING
LEGEND
VICINITY MAP
PROPOSED TAX INCREMENT FINANCE DISTRICT
RED MILE ROAD
TATTERSALLS DRIVE
SPARTA CT
SOUTH FORBES RD
TRAPPER TRAIL
TRAPPER PLACE
VERSAILLES RD
GRAPHIC SCALE
SCALE: 1" = 200'
VISION ENGINEERING
TAX INCREMENT FINANCE DEVELOPMENT PLAN
RED MILE ROAD
TIF DP