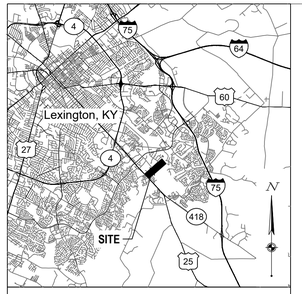

VICINITY MAP - NOT TO SCALE

LAT / LONG: 37.994804° / -84.434587°

CURVE TABLE				
Curve	Delta	Radius	Arc Length	Chord
C1	15° 01' 47"	972.35'	255.06'	N57° 24' 34"E, 254.33'

LINE TABLE		
Line #	Direction	Length
L1	N43° 52' 58"W	74.99'
L2	S15° 48' 30"E	85.00'
L3	S43° 52' 57"E	90.00'
L4	S65° 41' 20"E	107.71'

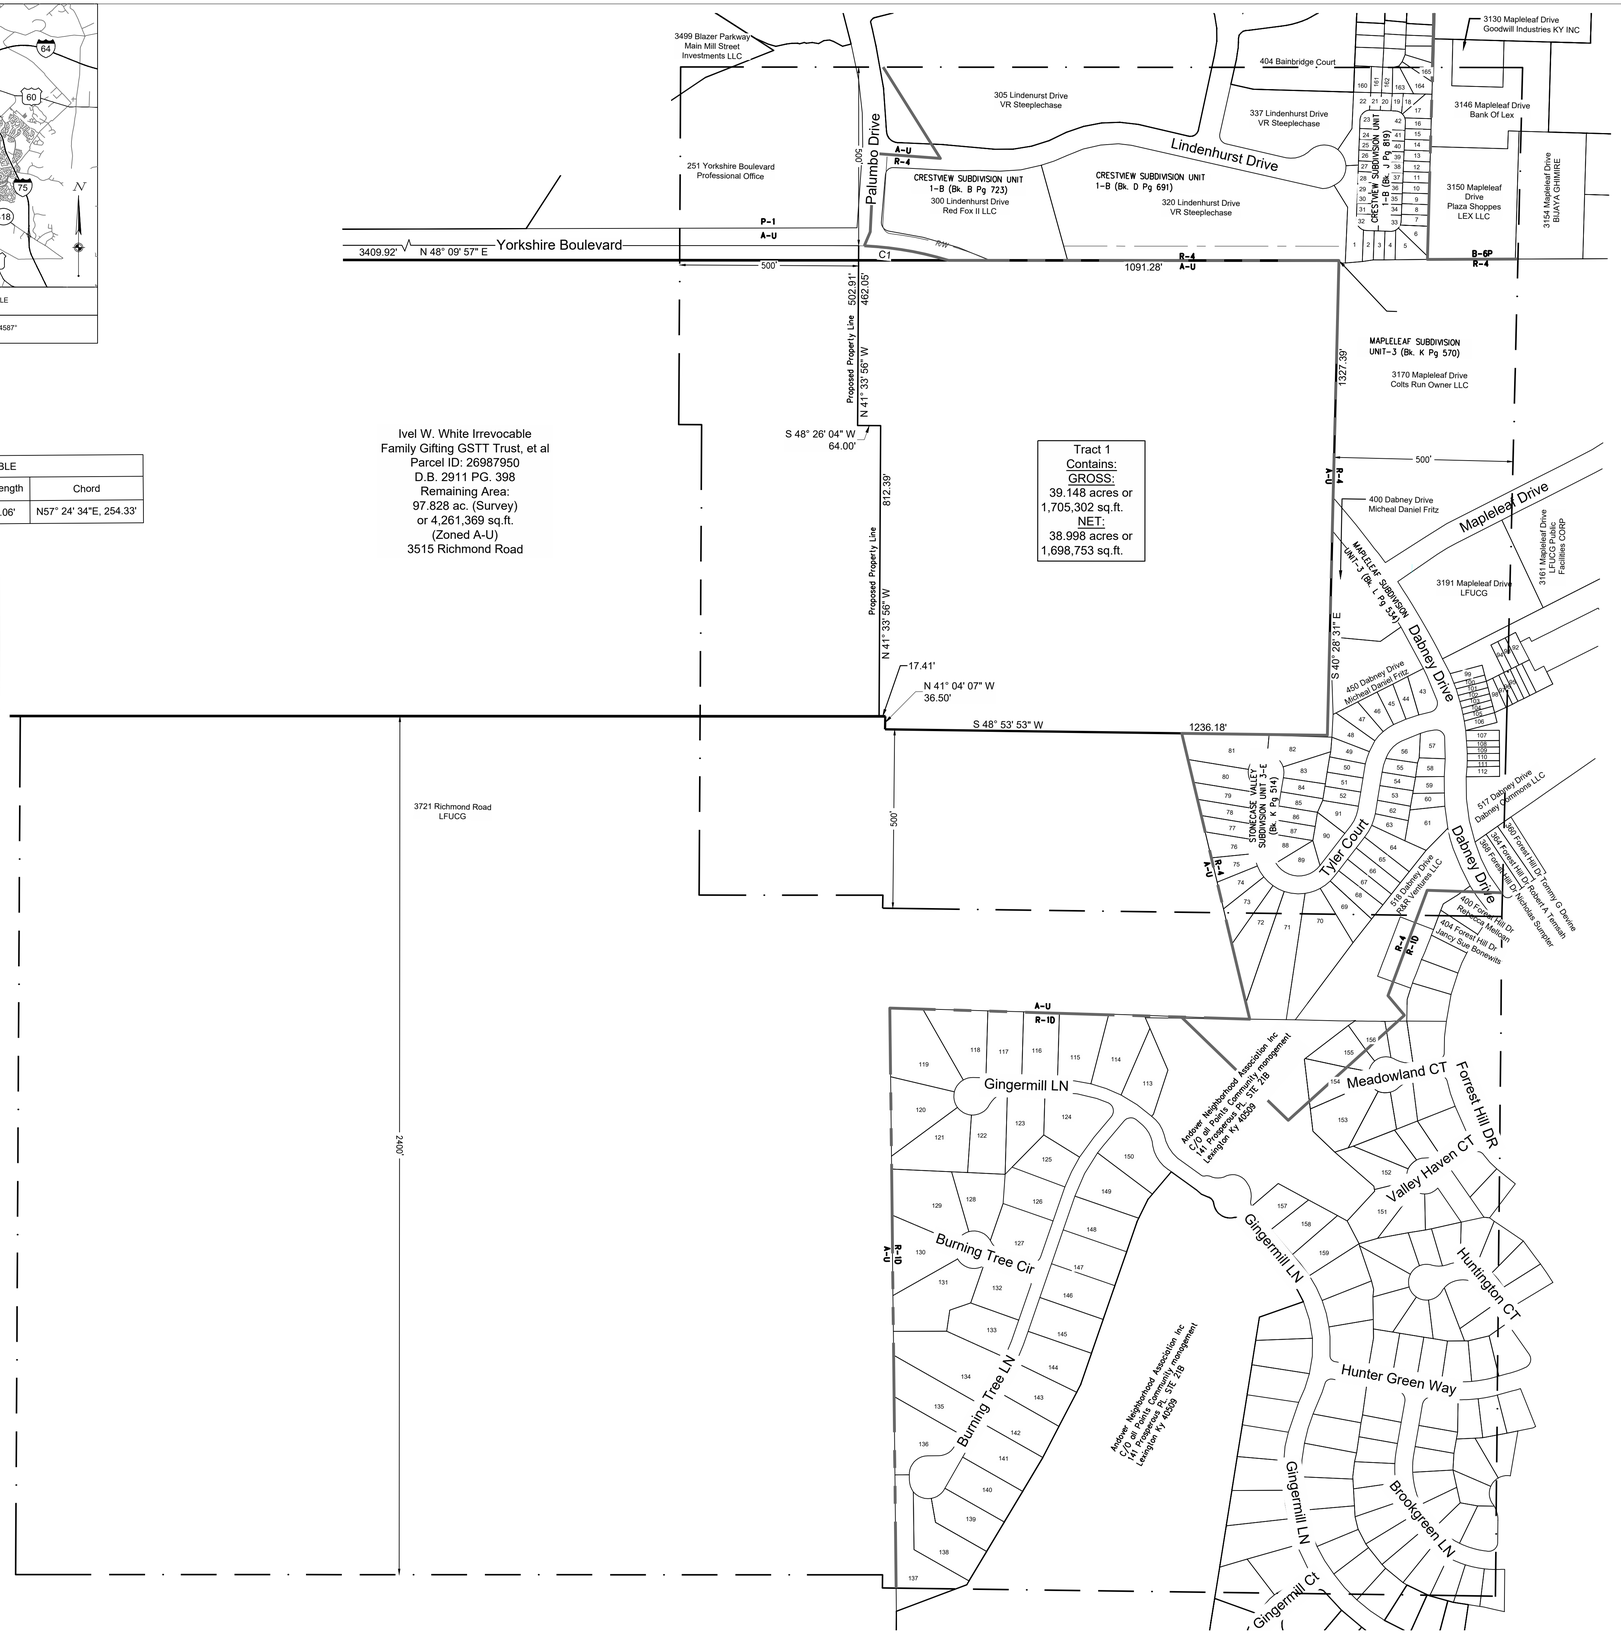

BASIS OF BEARINGS
Kentucky Single Zone
Horizontal Datum - NAD83
Vertical Datum - NAVD88
(KDOT CORS NETWORK)

200 0 200
GRAPHIC SCALE (IN FEET)

Date of Plat or Map 02/16/2026

02/19/2026
Date

William J. Huffman, KY PS No. 3739
Sr. Survey Managerr
Office: 615-238-0690
email: william.huffman@cesoinc.com

CESO
WWW.CESOINC.COM
216 Centerview Dr., Suite 150
Brentwood, TN 37027
Phone: 615.928.5120 Fax: 888.208.4826

STATE of KENTUCKY
WILLIAM HUFFMAN
3739
LICENSED PROFESSIONAL LAND SURVEYOR

Lexington, KY - Urban County Planning Commission

Property Information & Notification Map

3515 Richmond Road, Lexington, Kentucky
Fayette County

Revisions / Submissions

ID	Description	Date

© 2025 CESO, INC.

Project Number:	767089
Scale:	1" = 200'
Drawn By:	JTM
Checked By:	WJH
Date:	February 19, 2026
Issue:	Final

Drawing Title:
Property Information & Notification Map