VICINITY MAP
(1" = 3000')

CERTIFICATION OF OWNERSHIP AND DEDICATION

CERTIFICATE OF APPROVAL OF ROADWAY SYSTEM

CERTIFICATION OF AVAILABILITY OF WATER SUPPLY

CERTIFICATION OF AVAILABILITY OF SEWAGE SERVICES

CERTIFICATE OF ACCURACY

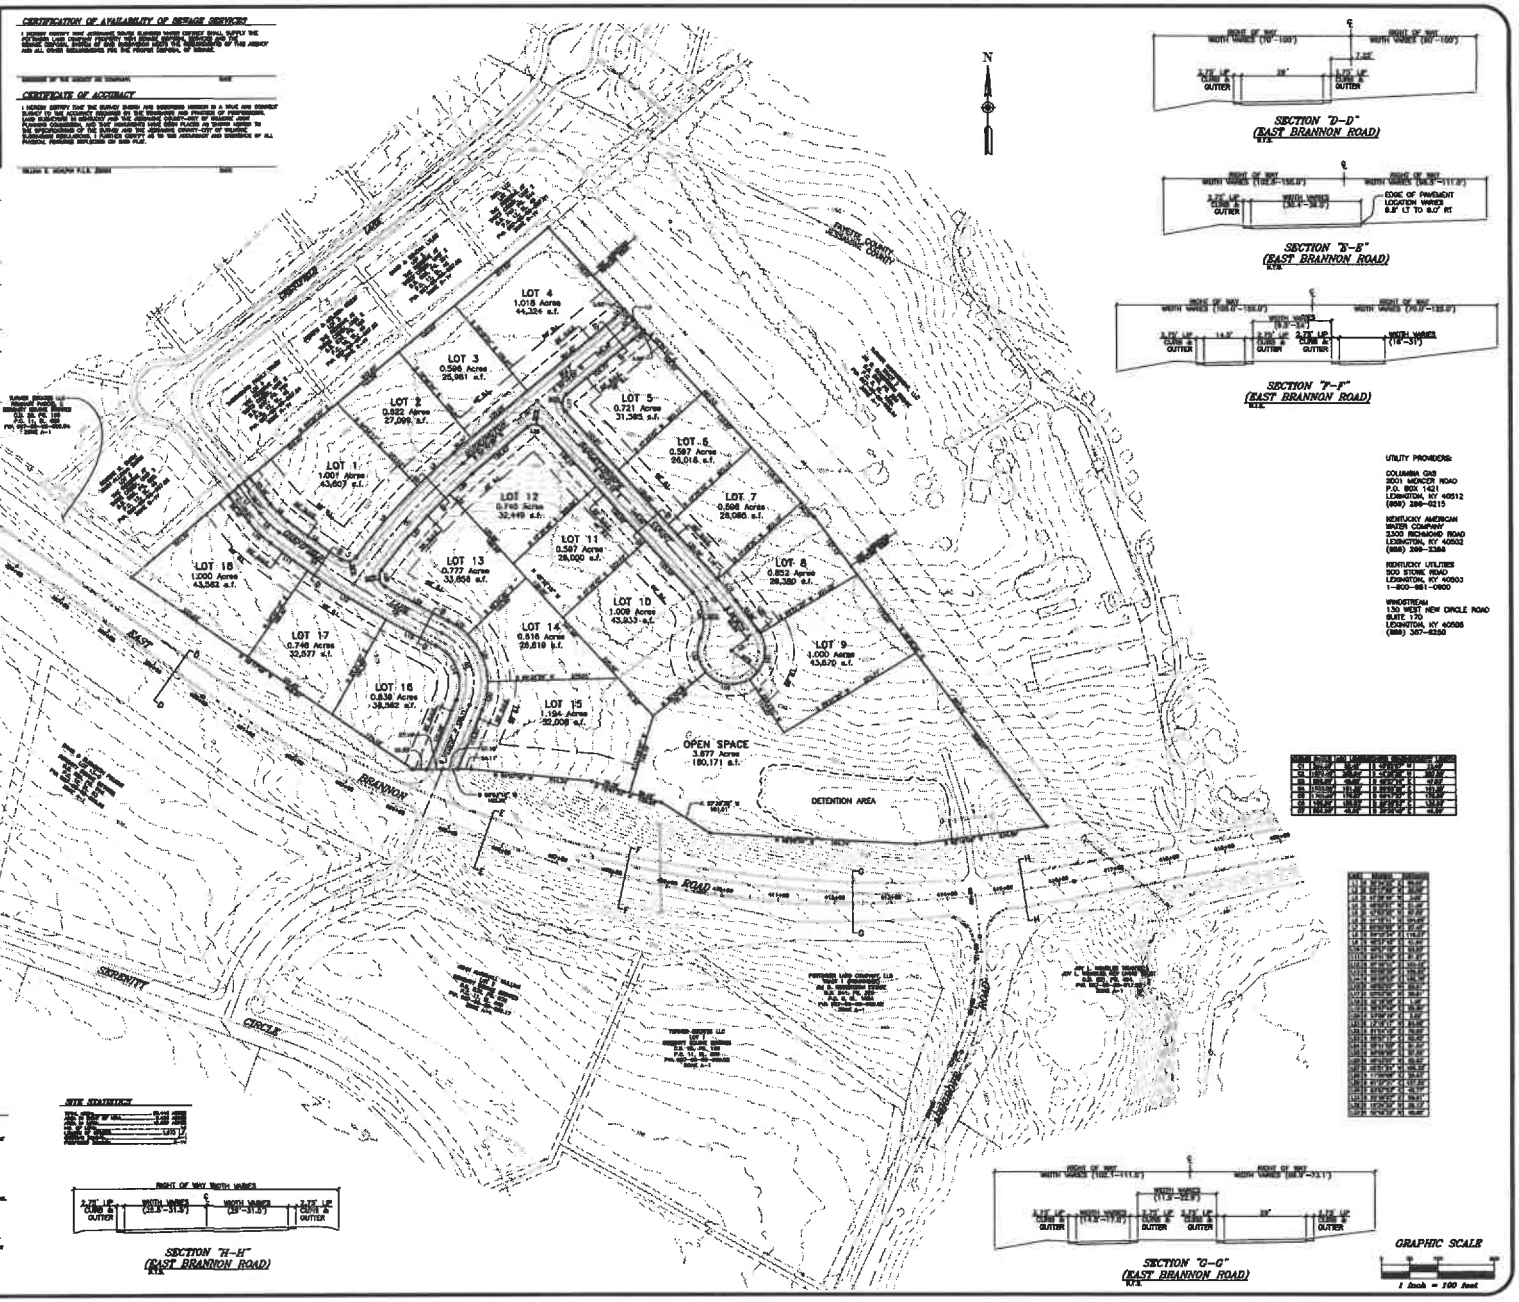

UTILITY PROVIDERS:

COLUMBIA GAS
2001 MERCER ROAD
P.O. BOX 1401
LEXINGTON, KY 40512
(859) 288-0215

KENTUCKY AMERICAN WATER COMPANY
3303 RICHMOND ROAD
LEXINGTON, KY 40502
(859) 269-2388

KENTUCKY UTILITIES
300 STONE ROAD
LEXINGTON, KY 40503
1-800-981-0050

WINDSTREAM
130 WEST NEW CIRCLE ROAD
SUITE 170
LEXINGTON, KY 40505
(859) 387-8250

SITE STATISTICS

GENERAL NOTES

OWNER:
POTTINGER LAND CO., LLC
395 REDDING ROAD, # 187
LEXINGTON, KENTUCKY 40517

PRELIMINARY SUBDIVISION PLAT
POTTINGER LAND COMPANY PROPERTY
ASHGROVE ROAD
JESSAMINE COUNTY, KENTUCKY

EAGLE ENGINEERING ASSOCIATES
CONSULTING ENGINEERS
LAND SURVEYORS
PLANNERS & DESIGNERS
859.252.7104
718 S. REYNOLDS ROAD, STE. F
LEXINGTON, KENTUCKY 40517

SHEET: 1 OF: 1