"NOT FOR RECORDING OR LAND TRANSFER"

| Curve Table | | | | |
|---|---|---|---|---|
| Curve # | Chord Direction | Chord Length | Radius | Arc Length |
| C1 | S 39°48'10" E | 35.48' | 151.76' | 35.56' |
| C2 | N 49°33'44" W | 16.13' | 151.76' | 16.14' |

GRAPHIC SCALE

200 0 100 200

( IN FEET )
1 inch = 200 FT.

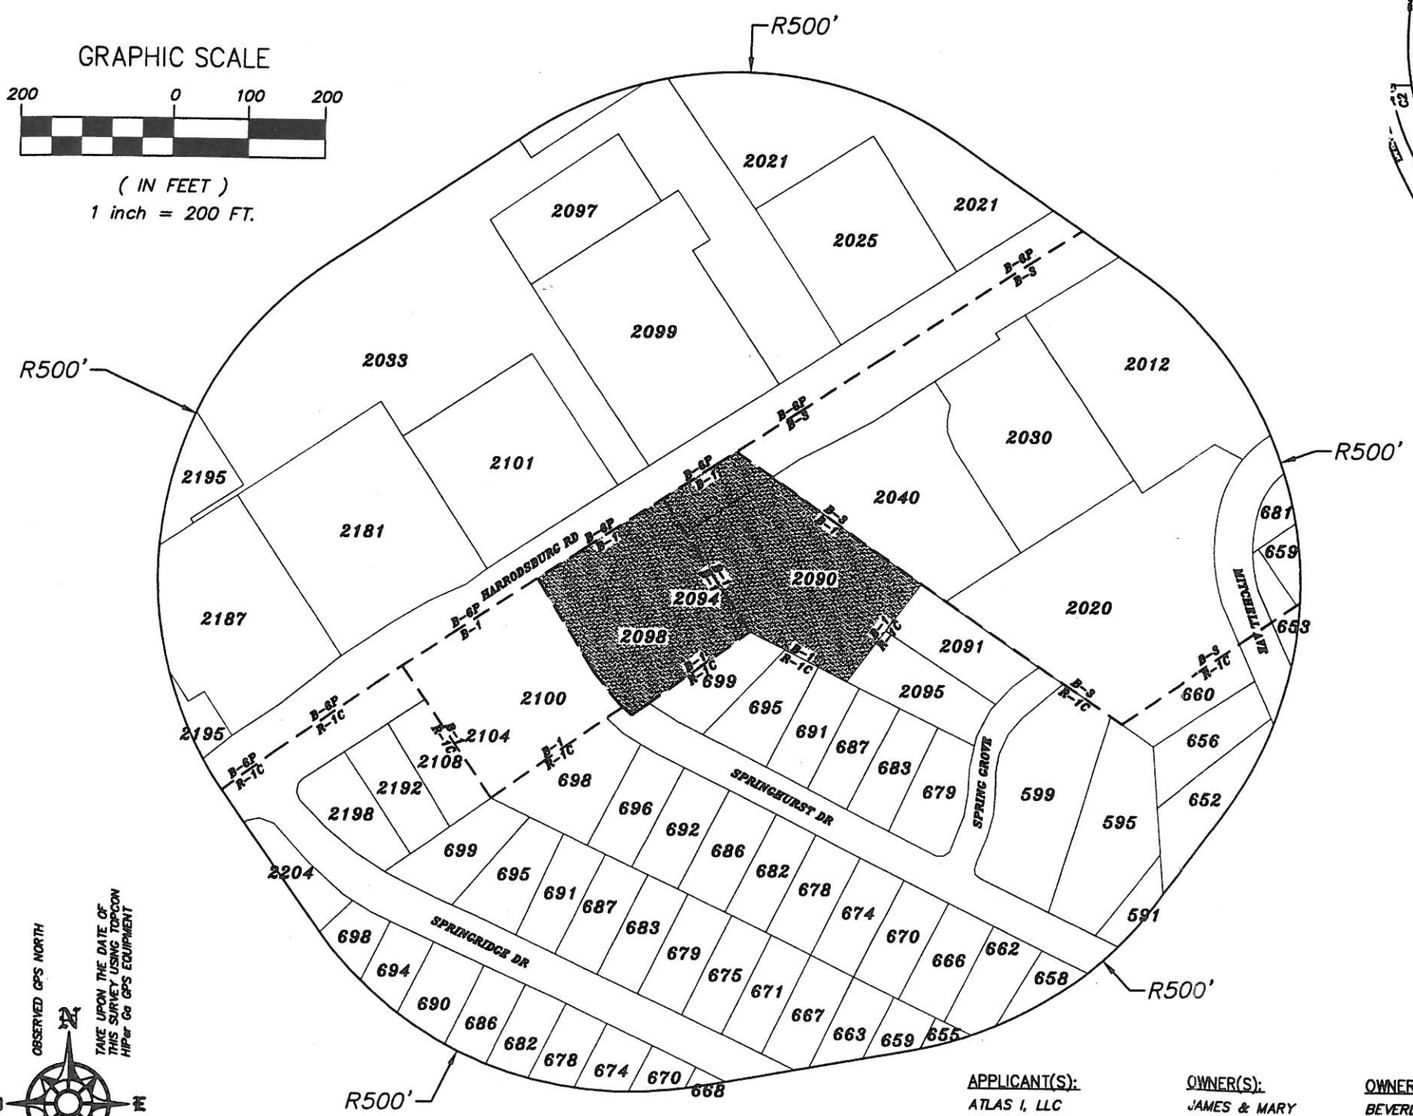


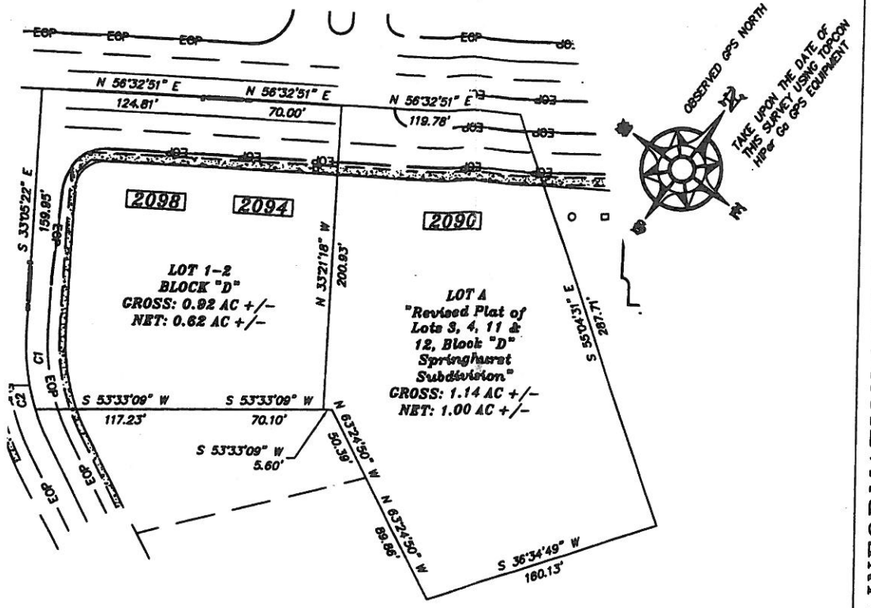


GRAPHIC SCALE

100 0 50 100

( IN FEET )
1 inch = 100 FT.

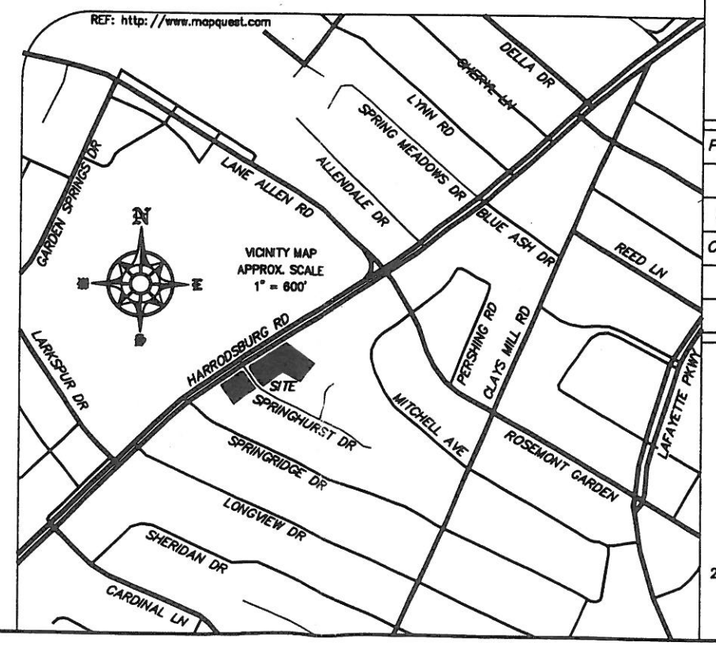

APPLICANT(S):
ATLAS I, LLC
ALLEN HOVEST
3592 Palomar Boulevard
Lexington, KY 40507
(859) 312-6520

OWNER(S):
JAMES & MARY COSTELLO
2017 Williamsburg Road
Lexington, KY 40504

OWNER(S):
BEVERLY CHEWNING
691 Springhurst Drive
Lexington, KY 40503

# PROPERTY INFORMATION MAP for

## ATLAS I, LLC

## Property at 2094, 2098, 2100 & 2104 Harrodsburg Road

## Lexington, Fayette County, Kentucky

| | |
|---|---|
| Project No.: | 15-022 |
| Scale: | VARIES |
| Drawn by: | JMR |
| Checked by: | DW |
| Date of Survey: | 17DEC2015 |
| Date of Plat: | 15MAR2016 |


Abacus
Engineering & Land Surveying
236 Boggs Lane, Suite 4
Richmond, KY 40475
P: (859) 625-1200
F: (859) 625-1207