EXHIBIT "A"

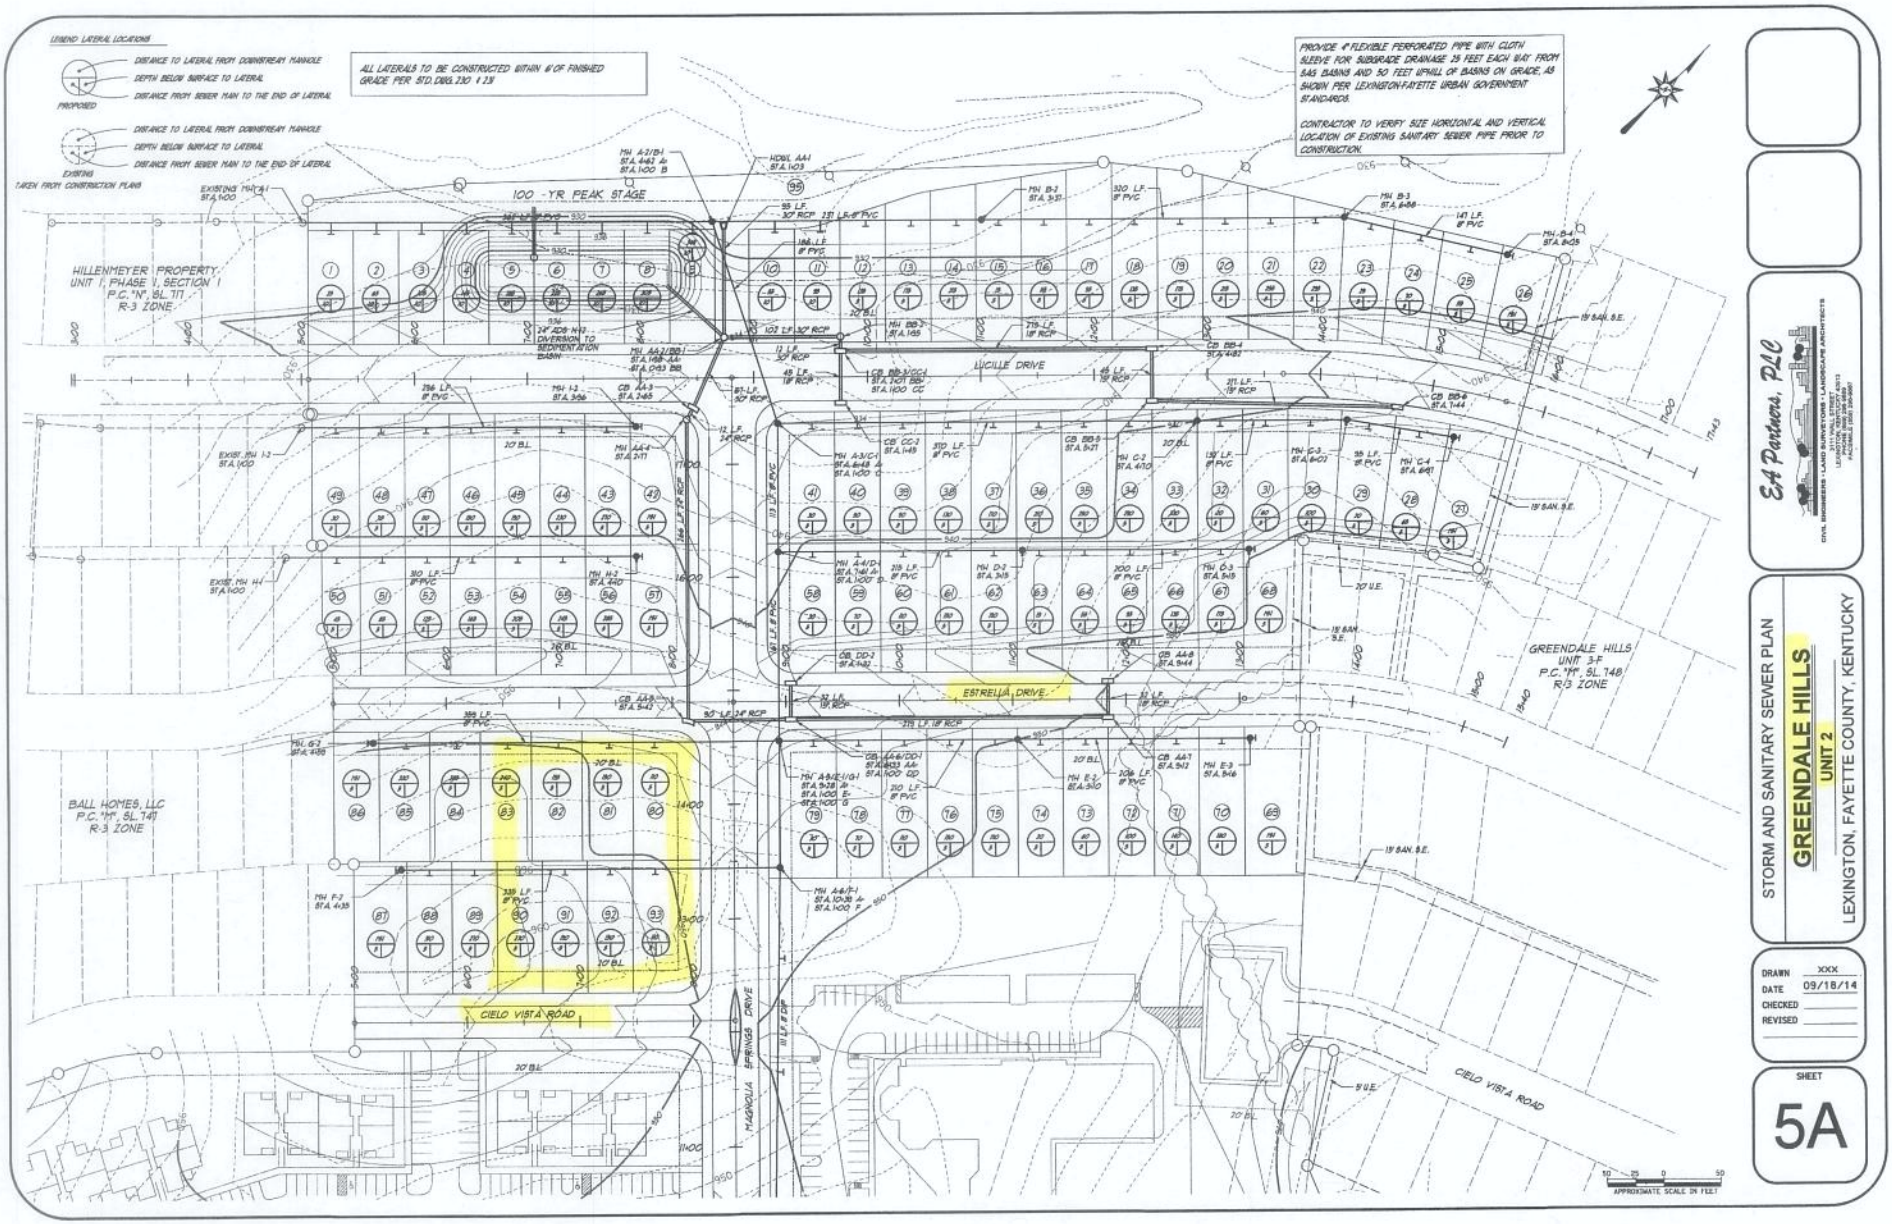

E.A. Partners, PLC
CIVIL ENGINEERS • LAND SURVEYORS • LANDSCAPE ARCHITECTS
311 WALL STREET
LEXINGTON, KENTUCKY 40603
(859) 255-8448
FAX (859) 255-8450
FIRM NO. 0001

STORM AND SANITARY SEWER PLAN

GREENDALE HILLS

UNIT 2

LEXINGTON, FAYETTE COUNTY, KENTUCKY

DRAWN	XXX
DATE	09/18/14
CHECKED	
REVISED	

SHEET

5A

20 SEP 2014 jb13326\Greendale\Working\Uba_sewer.cgn