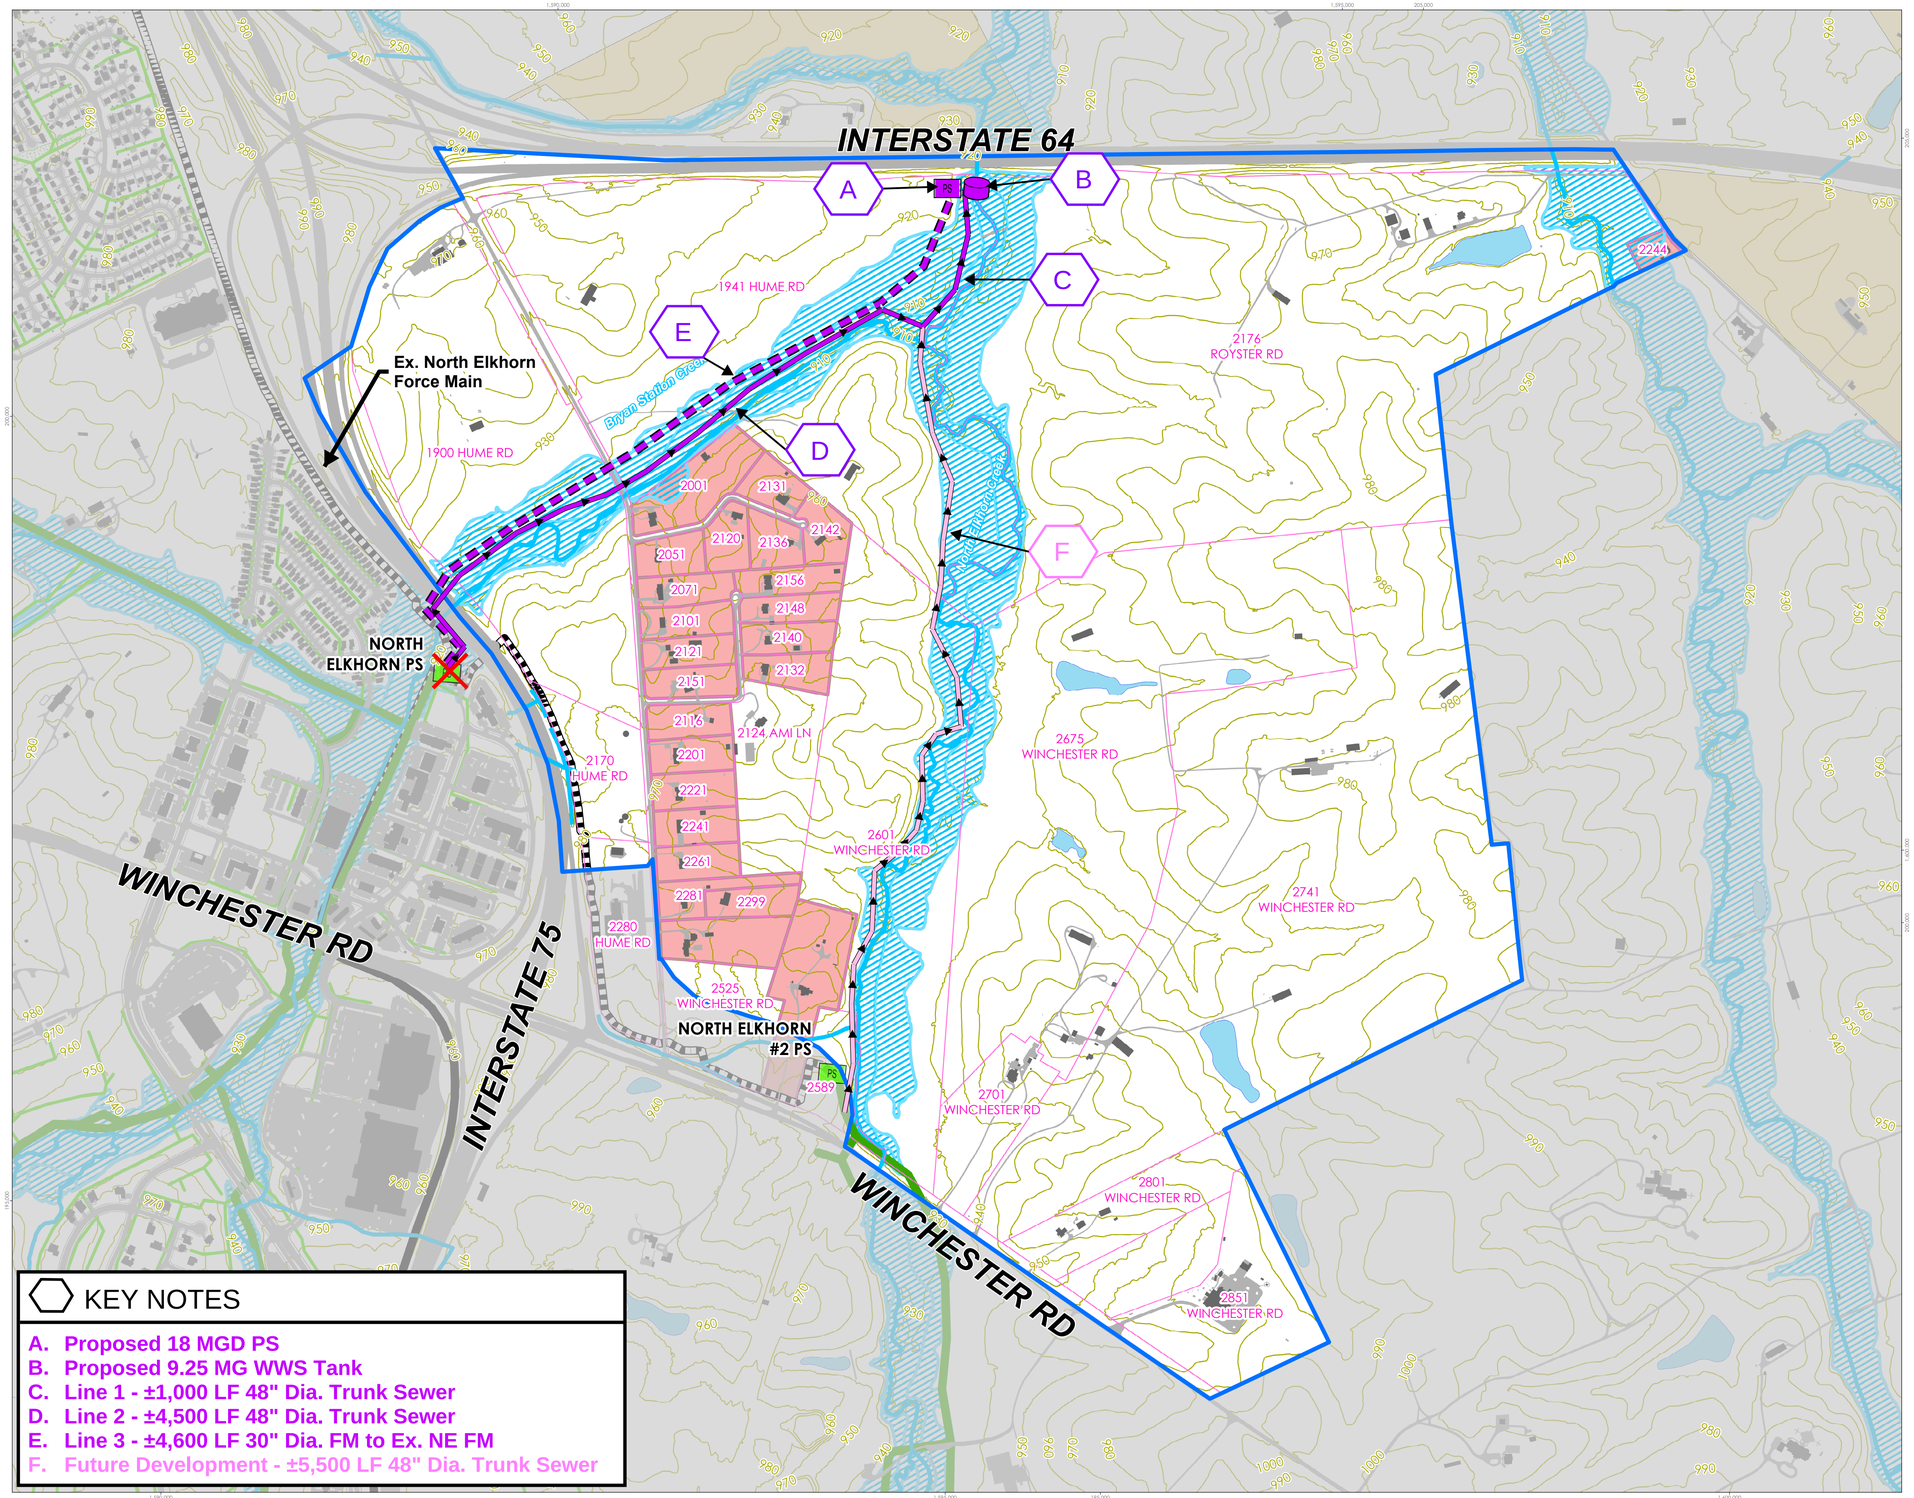

KEY NOTES

A. Proposed 18 MGD PS
B. Proposed 9.25 MG WWS Tank
C. Line 1 - ±1,000 LF 48" Dia. Trunk Sewer
D. Line 2 - ±4,500 LF 48" Dia. Trunk Sewer
E. Line 3 - ±4,600 LF 30" Dia. FM to Ex. NE FM
F. Future Development - ±5,500 LF 48" Dia. Trunk Sewer

Figure No.
NE-1

Title
LFUCG - North Elkhorn PS & Wet Weather Storage Tank

Client/Project
Lexington-Fayette Urban County Government
Sanitary Sewer Capacity Plan

Project Location
Lexington, Fayette CO, KY

N

500 0 500 1,000 Feet
1 in = 500 ft at original document size of 22x34

Legend

- Study Area
- Parcel
- Trunk Sewer
- Collector Sewer
- Force Main
- Existing PS / Ex. PS to be Eliminated
- 1% Annual Chance Flood Hazard
- Contour (10')
- PDR Property
- Rural Residential Parcels*
- Rural Settlements
- Waterways
- Waterbodies
- Parks

* Parcels classified as "Rural Residential" are less than or equal to 10 acres in size & are zoned as residential. These parcels are applied WWF based on their acreage but DWF is assumed to be 2 people/acre.

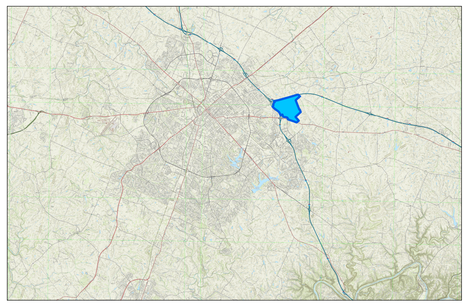

Stantec

Disclaimer: This document has been prepared based on information provided by others as cited in the Notes section. Stantec has not verified the accuracy and/or completeness of this information and shall not be responsible for any errors or omissions which may be incorporated herein as a result. Stantec assumes no responsibility for data supplied in electronic format, and the recipient accepts full responsibility for verifying the accuracy and completeness of the data.